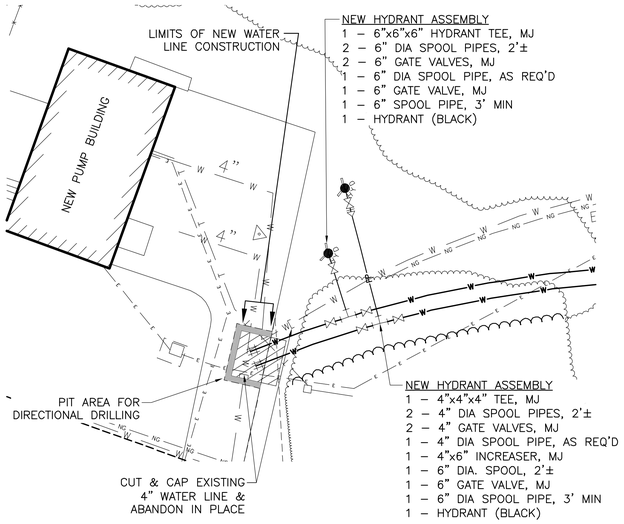

INSET 'A'
WATER CONNECTION DETAIL
SCALE: 1"=20'

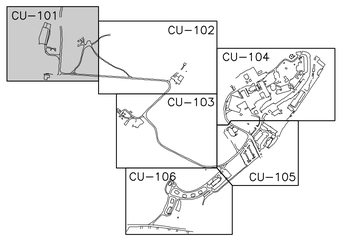

KEY PLAN

NOTE:

CONTRACTOR SHALL PROVIDE CHAIN WITH I.D. TAG ON ALL NEW HYDRANTS (BLACK HYDRANTS LABELED AS NON-POTABLE). CHAIN AND TAG SHALL BE APPROVED BY OWNER PRIOR TO INSTALLATION. ALL EXISTING HYDRANTS SHALL BE REMOVED OR REPLACED AS SHOWN ON PLANS. SEE PLANS FOR NUMBERING SEQUENCE.

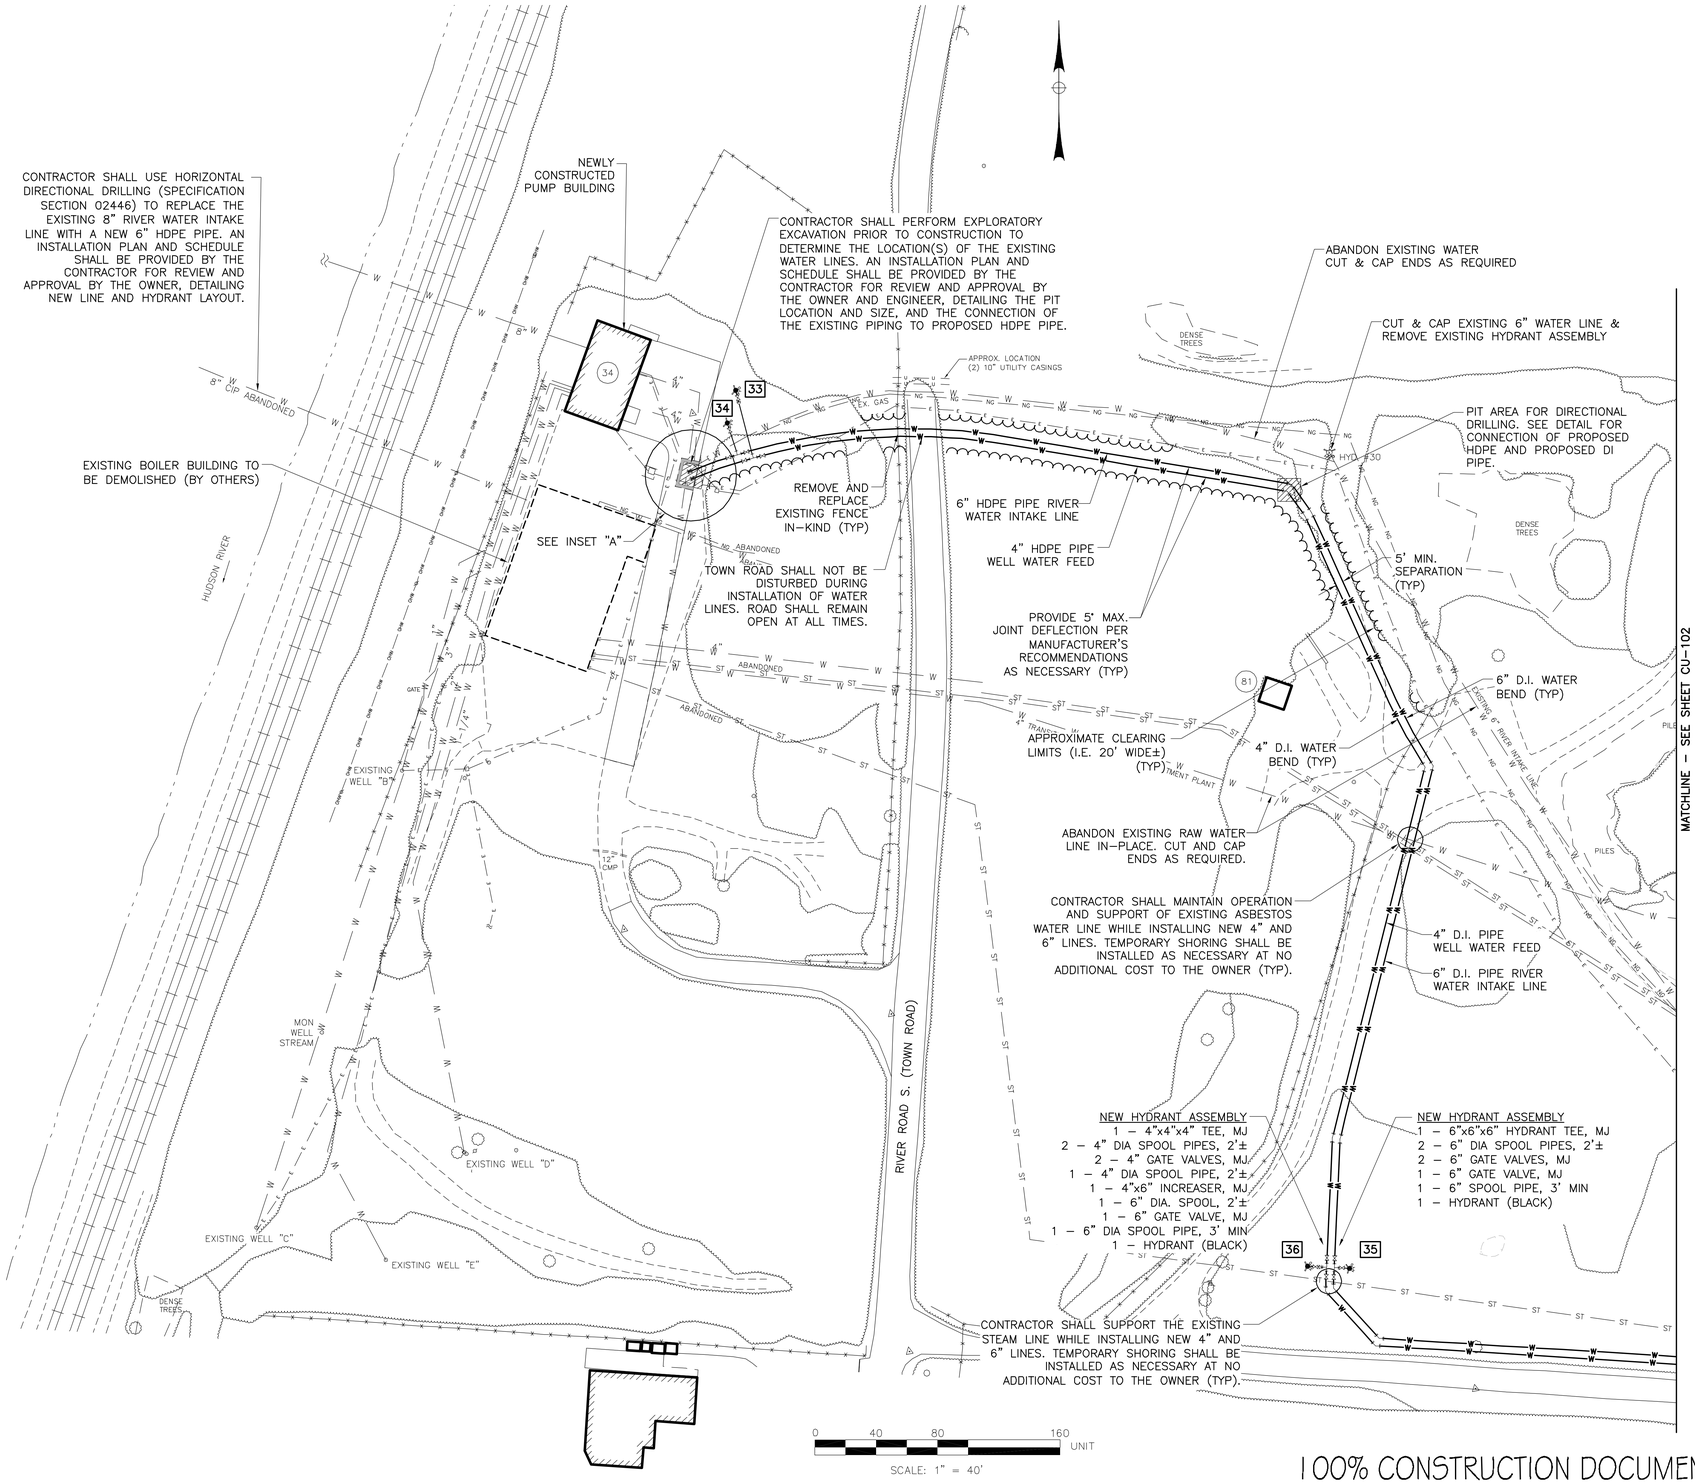

100% CONSTRUCTION DOCUMENTS
NOT FOR CONSTRUCTION

95% DESIGN REVIEW	12-4-09
Revisions	Date

CONSULTANTS:

ARCHITECT/ENGINEERS:

KBA Engineering, p.c.
engineers – architects – construction managers
25 South Washington Avenue, Jermyn, Pennsylvania 18433
phone: (570) 876-5744
www.kbapc.net

McFarland Johnson
49 COURT STREET, METROCENTER
BINGHAMTON, NEW YORK 13901
TEL (607)723-9421
FAX (607)723-4979
www.mjinc.com
MJ Project No.: 17332.00

Drawing Title: UTILITY PLAN

Approved: Project Director: .

Project Title: VA HUDSON VALLEY HEALTH CARE SYSTEM WATER LINE REPLACEMENT

Location: CASTLE POINT, NEW YORK

Date: JAN. 22, 2010 | Checked: CPB | Drawn: TDB

Project Number: 620A4-08-114

Building Number: SITE

Drawing Number: CU-101

Drawing 10 of 22

Office of Construction and Facilities Management

Department of Veterans Affairs

VA FORM 08-6231